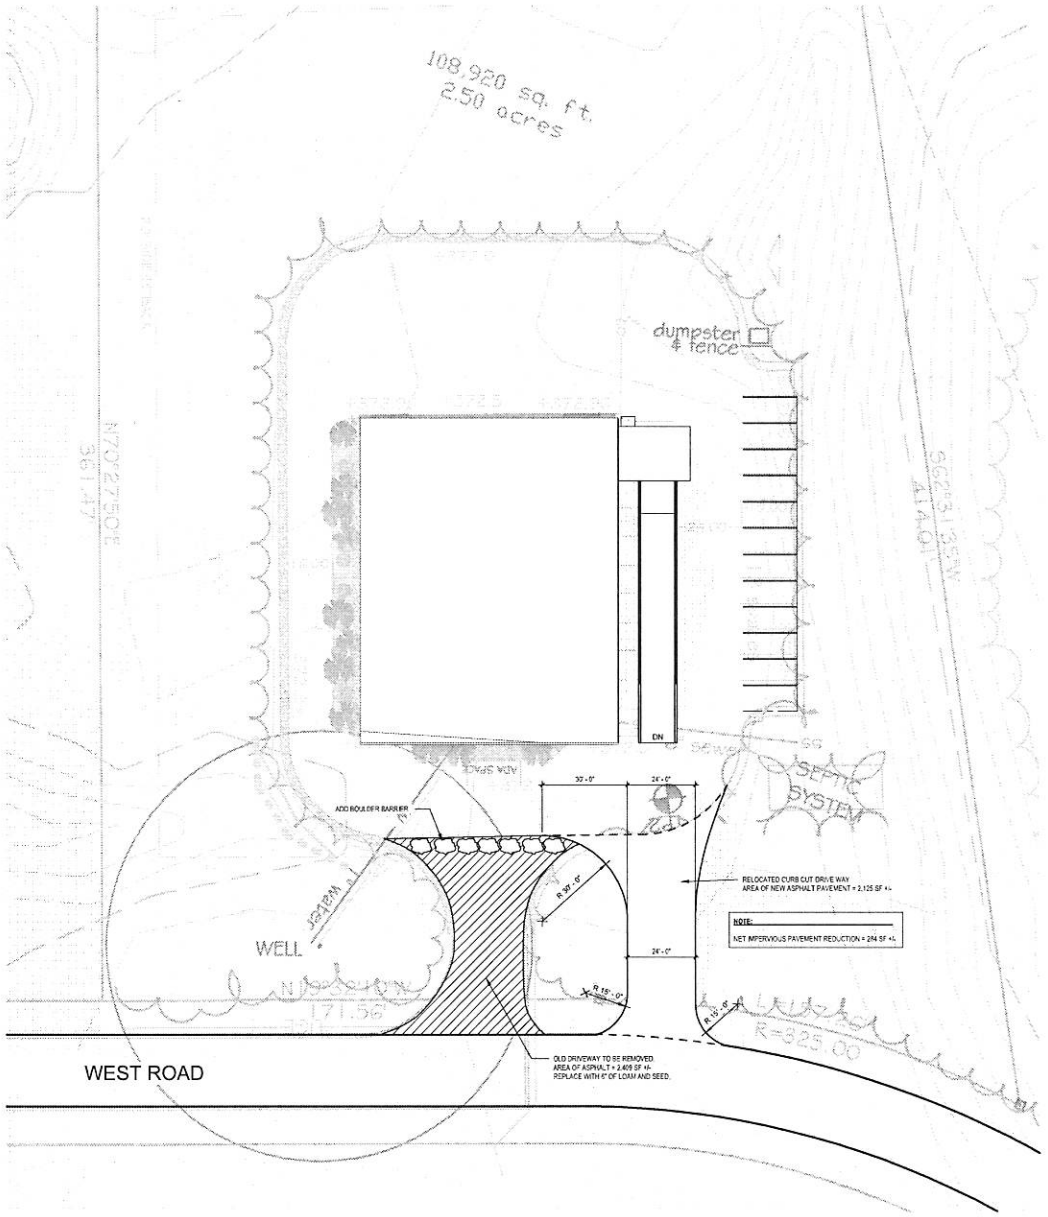

1 A100 SITE PLAN
1" = 20'-0"

Author: Chris STELL DAN WRIGHT
LOADING DOCK ADDITION(S)
CANTERBURY LOADING DOCK
NEW HAMPSHIRE 10/11/2022

PRESTIGE SERVICES OF NH, LLC
C/O ED DOOLEY
200 E. LAS OLAS BLVD. SUITE 2040
FT. LAUDERDALE, FL 33301
P. (781) 526-4540

CONSULTANTS:
CIVIL
NOBIS GROUP
18 CHENEL DRIVE
CONCORD, NH 03301
P. (603) 724-4227

Warrenstreet
Planning | Landscapes | Architecture | Interiors
WARRENSTREET ARCHITECTS, INC.
27 WARREN STREET
CONCORD, NEW HAMPSHIRE 03301
45 STARK STREET
MANCHESTER, NEW HAMPSHIRE 03103
P. (603) 225-0640
WWW.WARRENSTREET.COOP

SEAL:

PROJECT TITLE / ADDRESS:

CANTERBURY LOADING DOCK ADDITION

26 HALL ROAD,
CANTERBURY, NH 03224

PLAN KEY:

SCALE: AS NOTED DWN BY: AUTHOR
PROJECT #: 3553 CHK BY: CHECKER
PRINT DATE: 4/27/2024 12:47:49 PM

ISSUE DATE: 04/15/2024
ISSUED FOR CONSTRUCTION

REVISION	DATE	COMMENTS

KEY/SITE PLAN

A100

SHEET NUMBER OF 8 ARCHITECTURAL

THE DRAWINGS AND DESIGNS ARE THE INTELLECTUAL PROPERTY OF WARRENSTREET ARCHITECTS AND THE USE BY YOU IS SUBJECT TO AGREEMENT BETWEEN US AND LICENSE NOTED HEREIN. THE USE OF THE CONTENTS MAY BE FOR PURPOSE IS PROHIBITED AND PROPERLY PROTECTED BY COPYRIGHT LAW.

Copyright Warrenstreet Architects, Inc. © 1990 - 2024